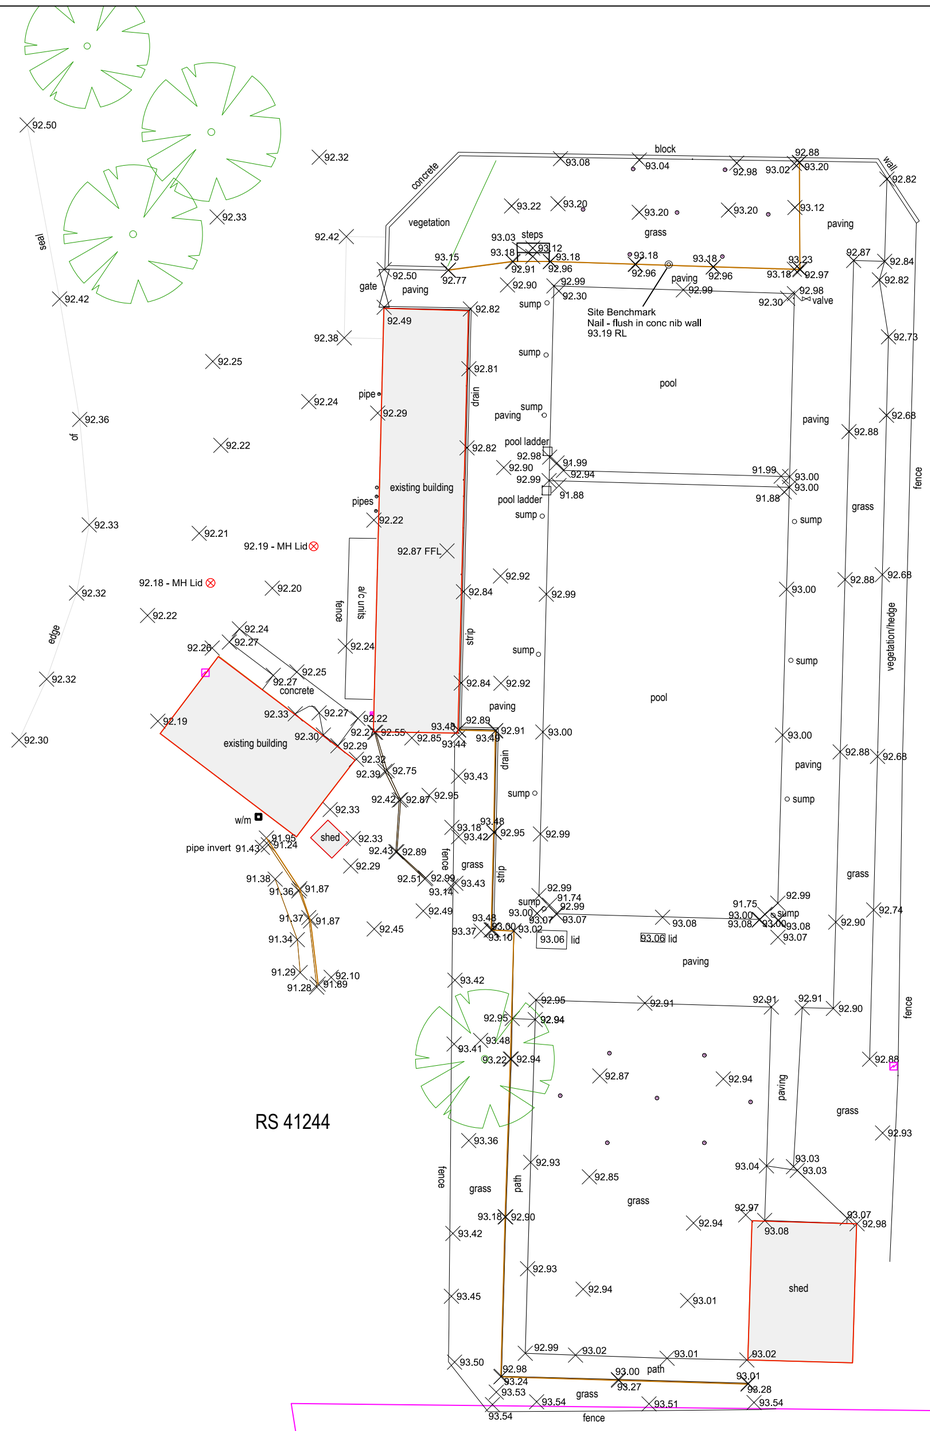


NOTES :

1. THIS SURVEY HAS NOT INCLUDED SITE MARKING OF THE BOUNDARY POSITIONS UNLESS OTHERWISE INDICATED.

2. NO UNDERGROUND SERVICE INFORMATION IS SHOWN ON THIS PLAN. THE LOCATION OF ANY SUCH SERVICES SHOULD BE CONFIRMED WITH THE RELEVANT LOCAL AUTHORITY OR UTILITY SERVICE PROVIDER.

3. THE SITE DATUM FOR THIS SURVEY IS:

   NAIL FLUSH IN CONC NIB WALL
   REDUCED LEVEL: 93.19m
   ORIGIN OF LEVELS: BLK XXXIV SO 16848 (A316)
   REDUCED LEVEL: 90.92m
   DATUM: NZVD 2016

4. "SPOT HEIGHT" POSITIONS ARE SHOWN IN THE FOLLOWING FORMAT X AND ARE EXPRESSED IN METRES IN TERMS OF THE SITE DATUM FOR THE SURVEY. THE HEIGHTS OF THESE POSITIONS HAVE AN ACCURACY RELATIVE TO THE SITE DATUM AS FOLLOWS:

   × HARD SURFACES eg CONCRETE, ASPHALT +/- 0.030m @ 95% CONFIDENCE LEVEL.
   × SOFT SURFACES eg GRASS +/- 0.050m @ 95% CONFIDENCE LEVEL.

LEGEND

SHADE SAIL POLE

POWER SUPPLY

SURVUS CONSULTANTS
PLANNING + SURVEYING + ENGINEERING

4 Meadow Street, PO Box 5558, Papanui, Christchurch
P 03 352 5599 AMBERLEY 03 314 9200
F 03 352 5527 ASHBURTON 03 307 7021
TOLL FREE 0508 787 887 DARFIELD 03 318 8151

REV	DATE	REVISION DETAILS	
A	22/03/23	SITE SURVEY	GB

DRAFTED SRS | VERIFIED

APPROVED

DATE

PROJECT
ASHBURTON DISTRICT COUNCIL - TINWALD POOL, TINWALD

TITLE
SITE SURVEY

INFORMATION ONLY

PROJECT NO 15679

SCALE 1:250 (A2) | SIZE A2

DRAWING NO SS-01 | REV A